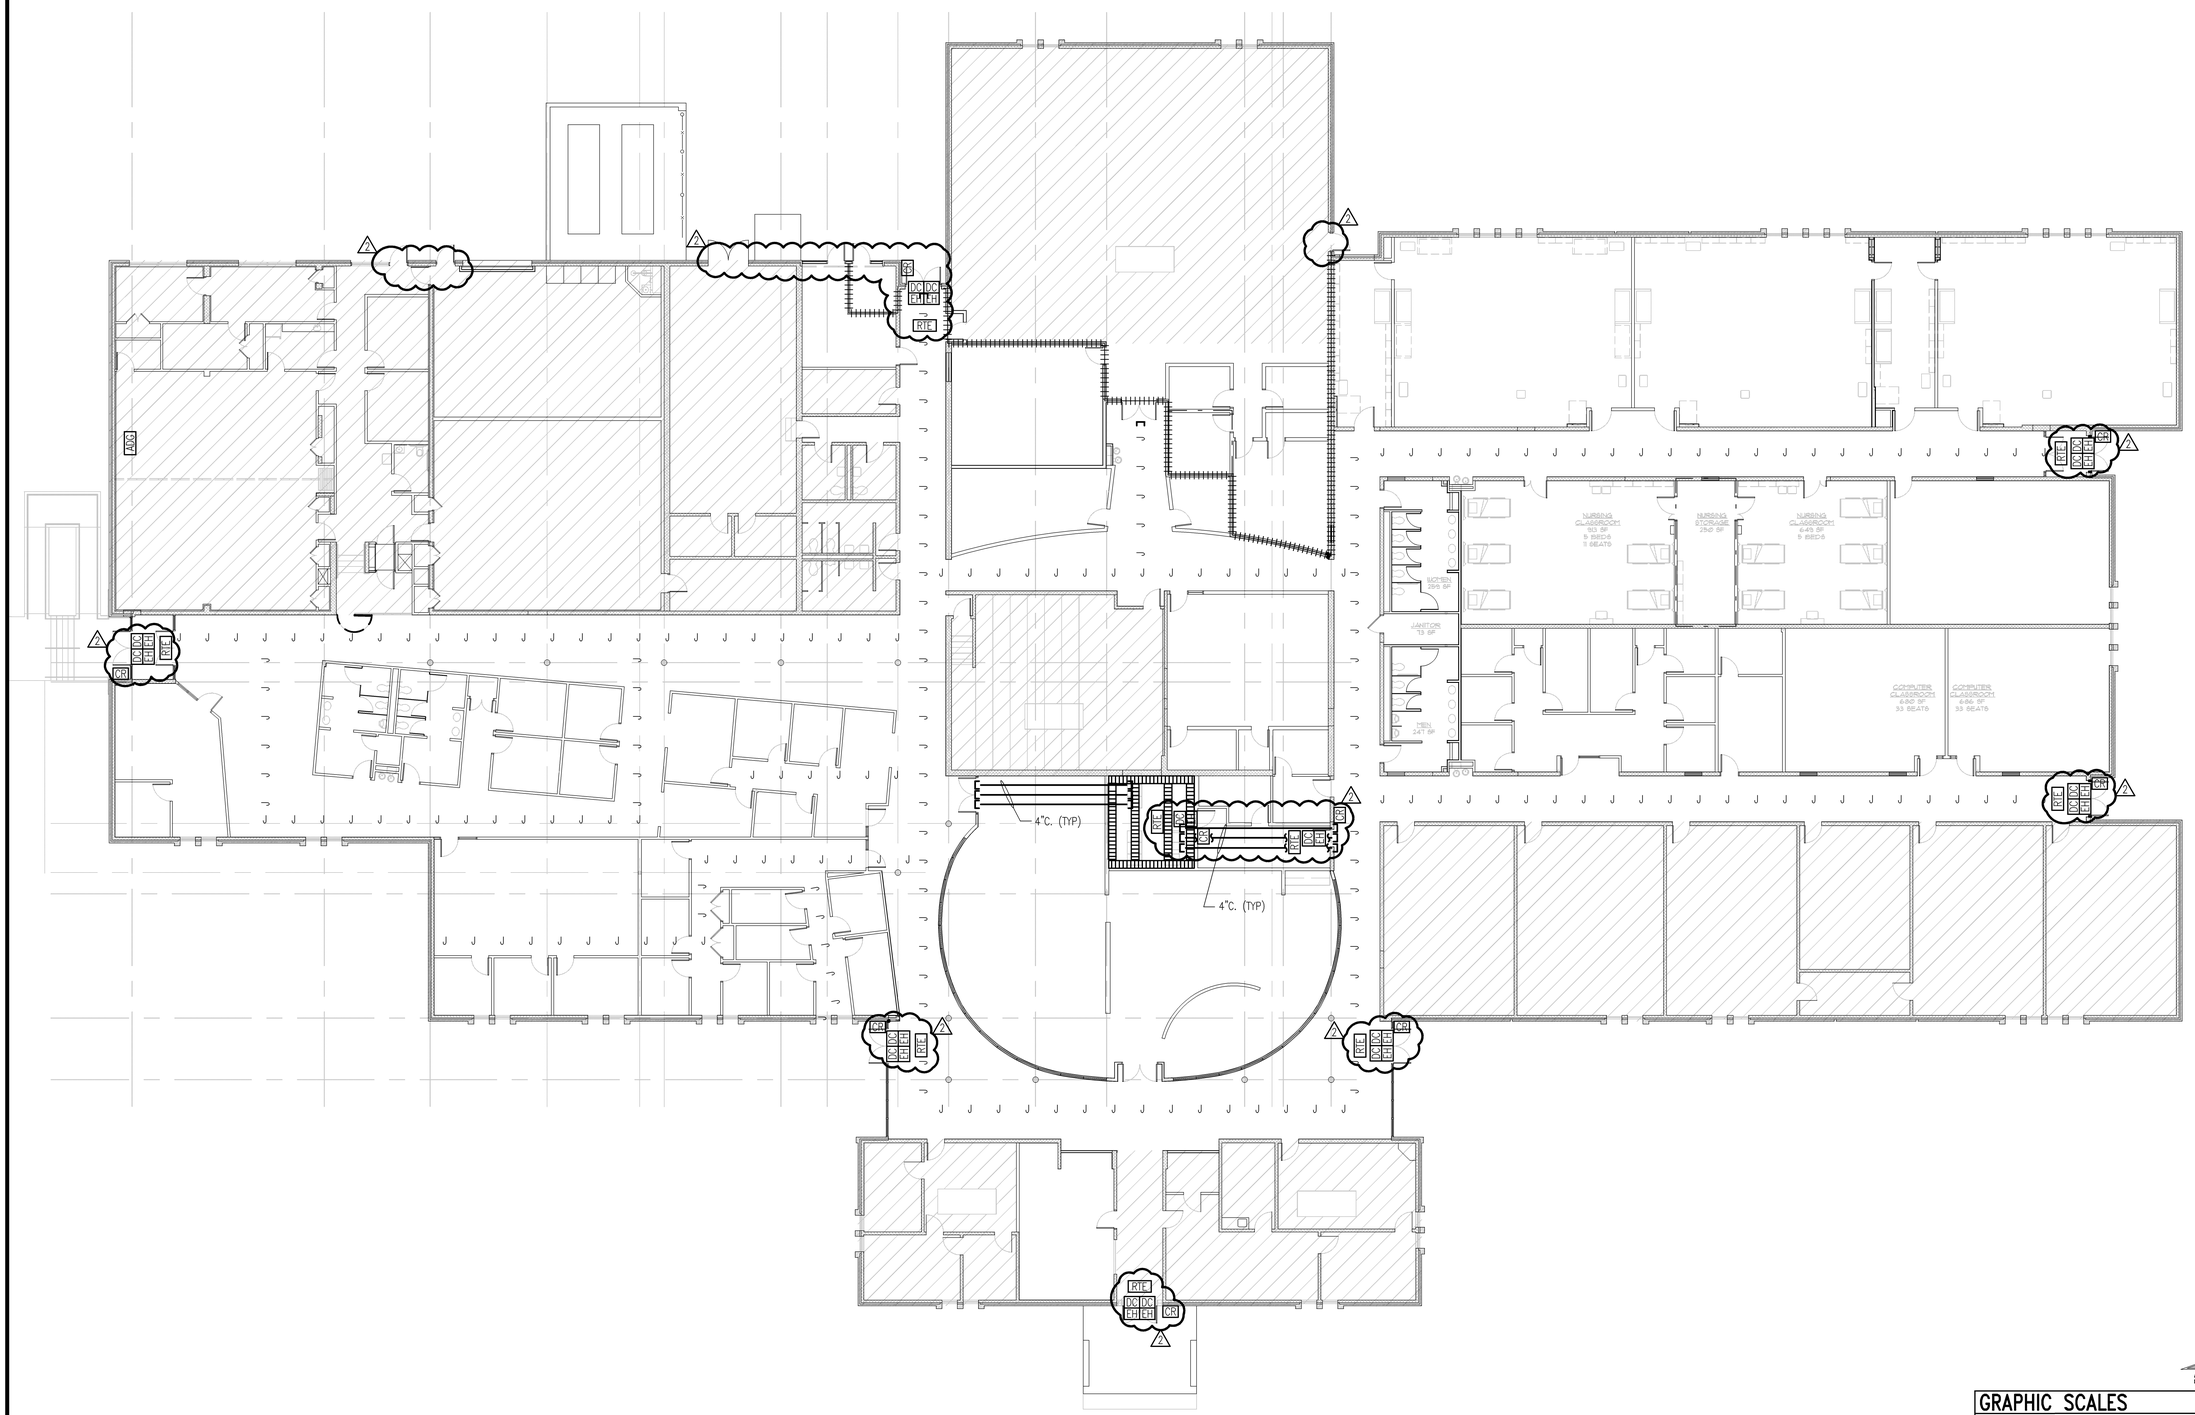

NEW WORK FLOOR PLAN – WIRE MANAGEMENT AND ACCESS CONTROL SPECIAL SYSTEMS

3/32" = 1'-0"

GRAPHIC SCALES

3/32" = 1'-0" 5' 0' 5' 10' 20' 30'

nbj ARCHITECTURE
A Perkins Eastman Limited Company
GROVE PARK SQUARE
11537-B NUCKOLS ROAD
Richmond, Virginia 23059
(804) 273-9811 fax: (804) 273-9843

RAPPAHANNOCK
COMMUNITY COLLEGE
CAMPUS RENOVATIONS
WARSAW + GLENNS, VIRGINIA
PC: 260-17712

WARSAW CAMPUS
NEW WORK FLOOR PLAN - WIRE
MANAGEMENT AND ACCESS CONTROL
SPECIAL SYSTEMS

Date: MARCH 3, 2010

REVISIONS	
NO.	DATE
2	MARCH 3, 2010

PARCC COLLABORATIVE
MECHANICAL ELECTRICAL ENGINEERS
VIRGINIA BEACH, VA - 757-490-7223

COMMONWEALTH OF VIRGINIA
JAMES S. BEDOIS
Lic. No. 032929
PROFESSIONAL ENGINEER
2.3.10

Sheet
E3.1W
File Number